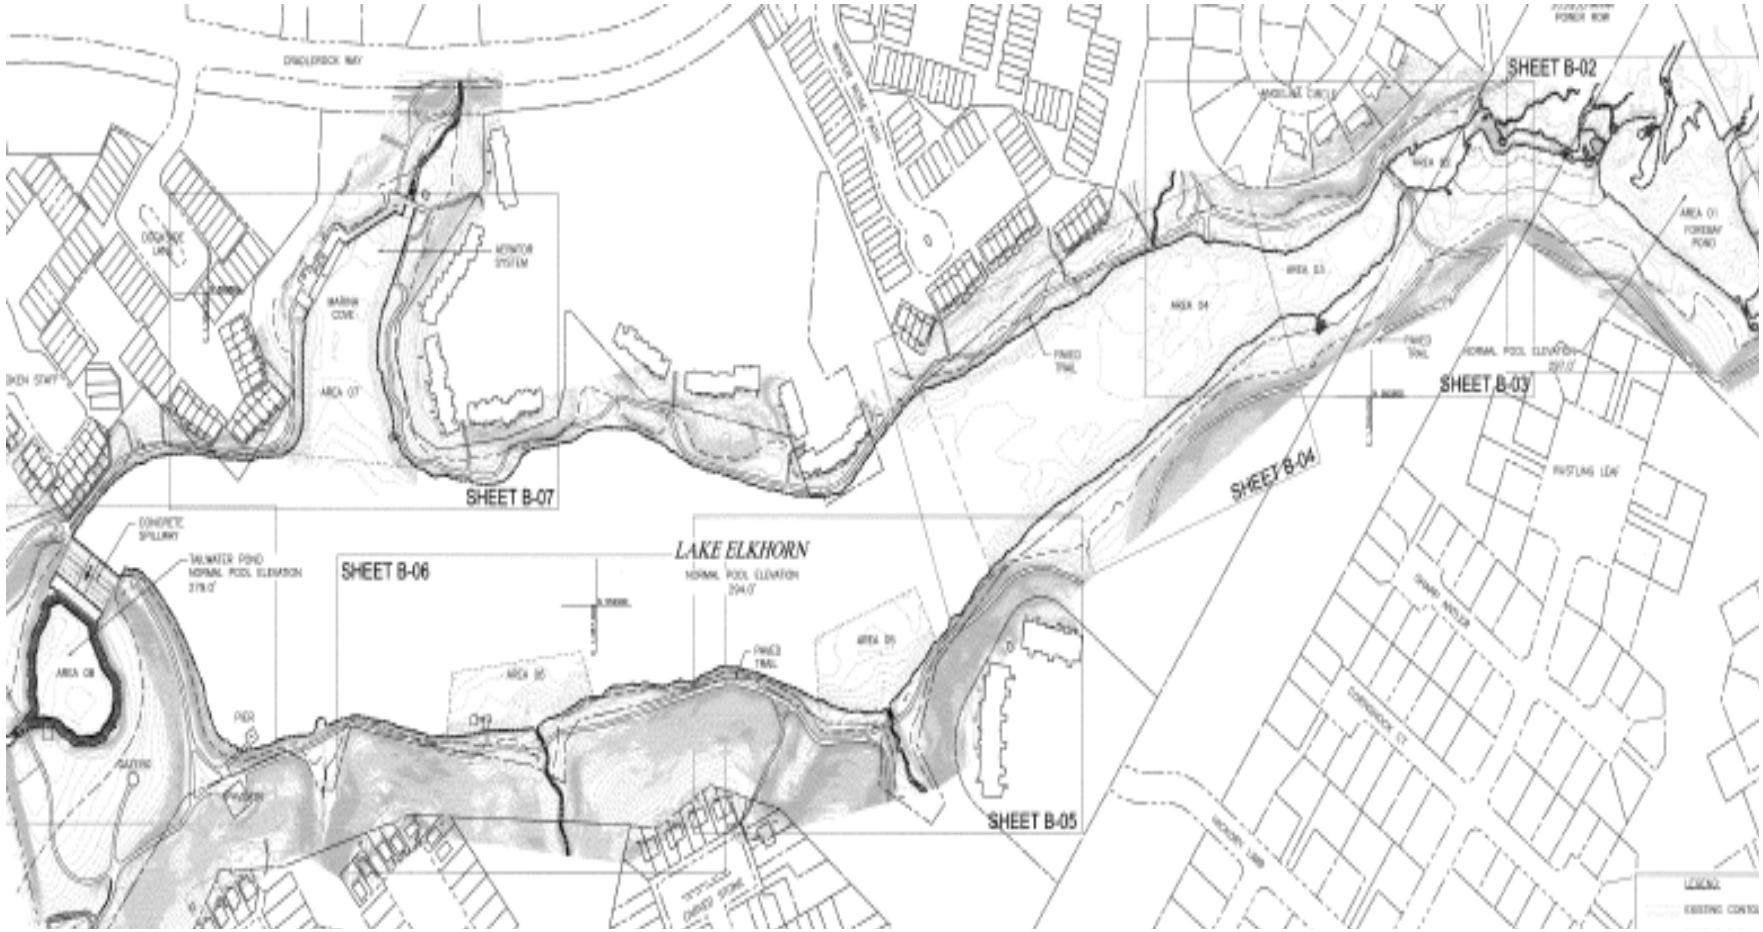
SHEET B-02
SHEET B-03
SHEET B-04
SHEET B-05
SHEET B-06
SHEET B-07
LAKE ELKHORN
NORMAL POOL ELEVATION
294.0'
TAILWATER POND
NORMAL POOL ELEVATION
278.0'
CONCRETE
SPILLWAY
AREA 01
FOREBAY
POND
AREA 03
AREA 04
AREA 05
AREA 06
AREA 07
AREA 08
MONITOR
SYSTEM
MARINA
COVE
PAVED
TRAIL
PIER
PASTURE LOAF
GRAND RIVER
CORNWALL CT
HICKORY LANE
LEGEND
EXISTING CONTO